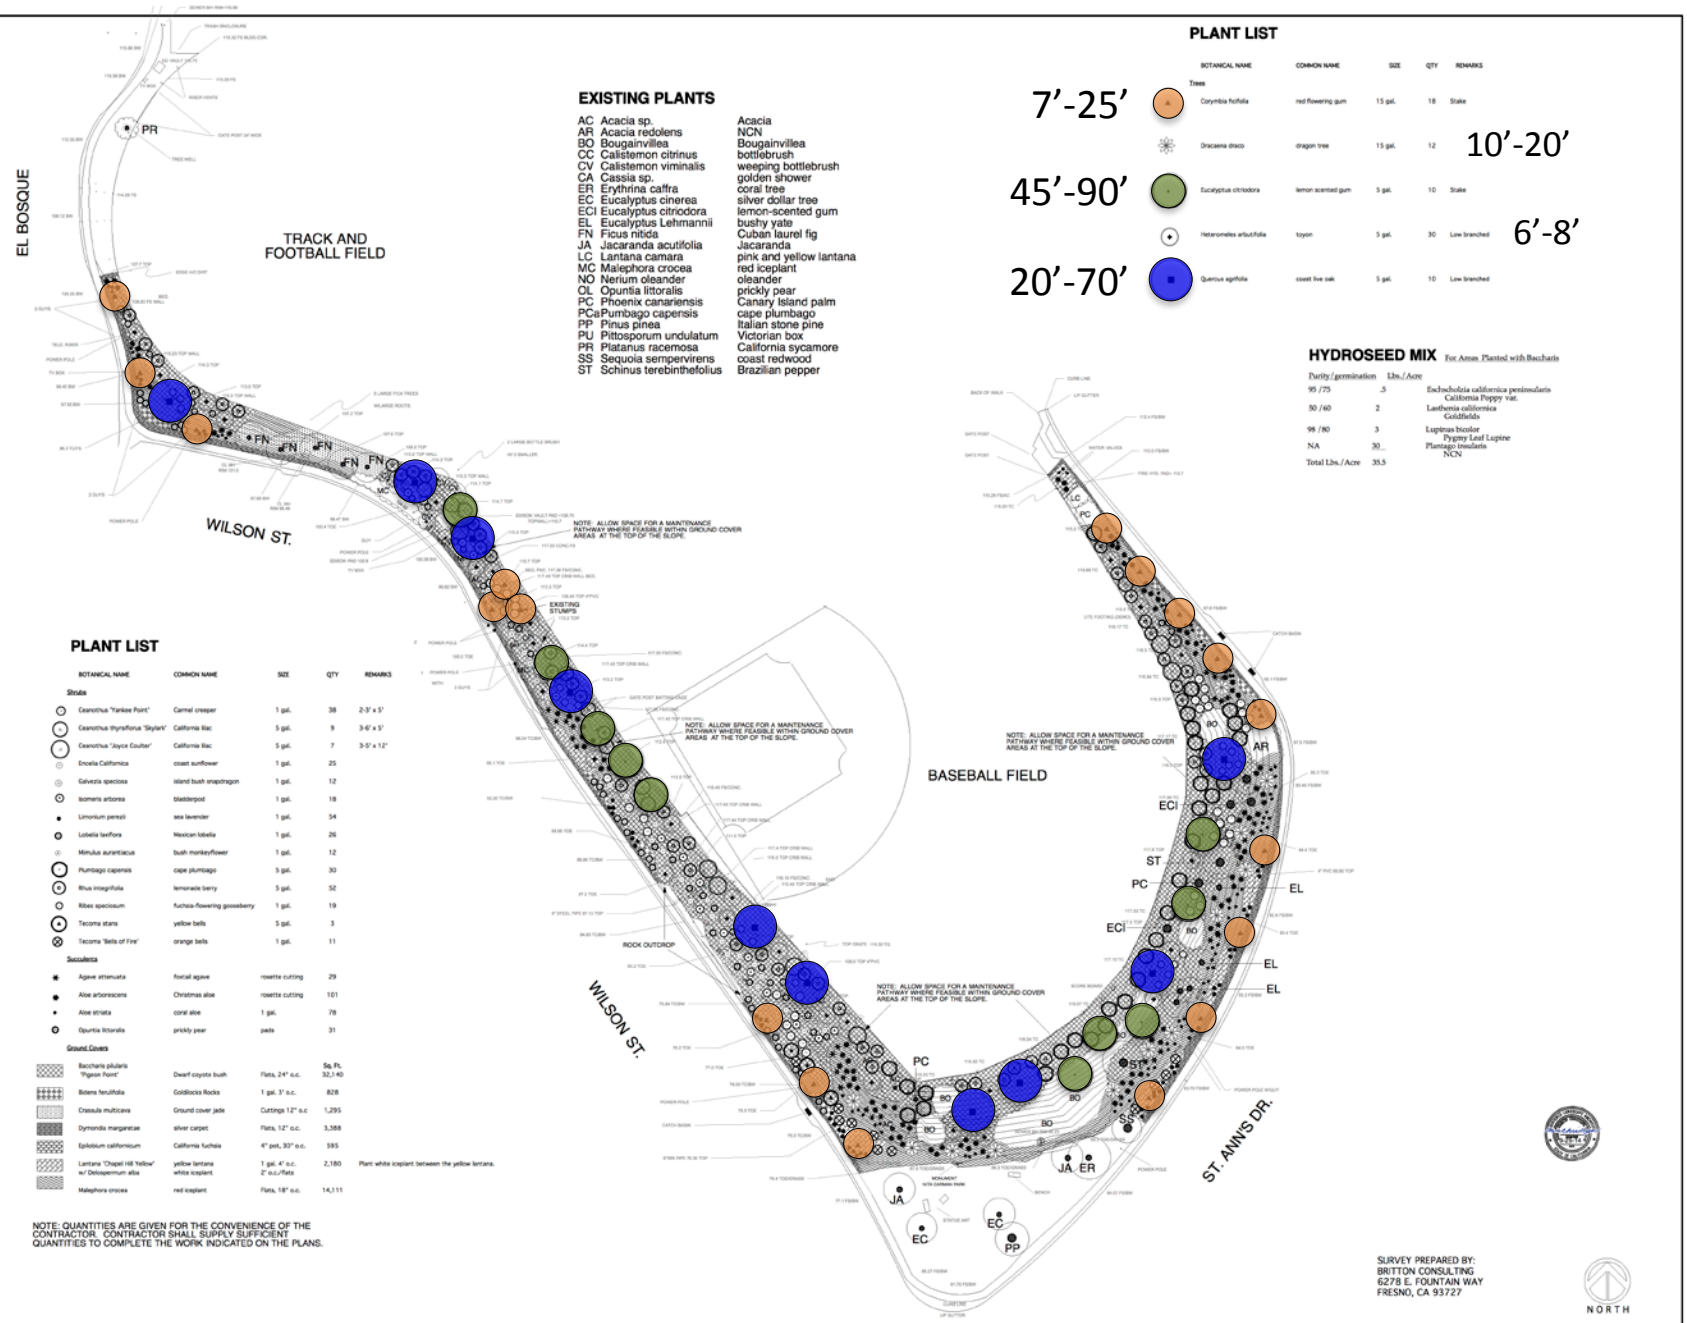

EXISTING PLANTS

AC	Acacia sp.	Acacia
AR	Acacia redolens	NCN
BO	Bougainvillea	Bougainvillea
CC	Calistemon citrinus	bottlebrush
CV	Calistemon viminalis	weeping bottlebrush
CA	Cassia sp.	golden shower
ER	Erythrina caffra	coral tree
EC	Eucalyptus cinerea	silver dollar tree
ECI	Eucalyptus citriodora	lemon-scented gum
EL	Eucalyptus Lehmannii	bushy yate
FN	Ficus nitida	Cuban laurel fig
JA	Jacaranda acutifolia	Jacaranda
LC	Lantana camara	pink and yellow lantana
MC	Malephora crocea	red iceplant
NO	Nerium oleander	oleander
OL	Opuntia littoralis	prickly pear
PC	Phoenix canariensis	Canary Island palm
PCa	Pumbago capensis	cape plumbago
PP	Pinus pinea	Italian stone pine
PU	Pittosporum undulatum	Victorian box
PR	Platanus racemosa	California sycamore
SS	Sequoia sempervirens	coast redwood
ST	Schinus terebinthefolius	Brazilian pepper

PLANT LIST

7'-25'
45'-90'
20'-70'
10'-20'
6'-8'

BOTANICAL NAME	COMMON NAME	SIZE	QTY	REMARKS
Trees				
Corymbia ficifolia	red flowering gum	15 gal.	18	Stake
Dracaena draco	dragon tree	15 gal.	12	
Eucalyptus citriodora	lemon scented gum	5 gal.	10	Stake
Heteromeles arbutifolia	toyon	5 gal.	30	Low branched
Quercus agrifolia	coast live oak	5 gal.	10	Low branched

HYDROSEED MIX

For Areas Planted with Baccharis

Purity/germination	Lbs./Acre	
95 /75	.5	Eschscholzia californica peninsularis California Poppy var.
50 /60	2	Lasthenia californica Goldfields
98 /80	3	Lupinus bicolor Pygmy Leaf Lupine
NA	30	Plantago insularis NCN
Total Lbs./Acre	35.5	

PLANT LIST

BOTANICAL NAME	COMMON NAME	SIZE	QTY	REMARKS
Shrubs				
Ceanothus 'Yankee Point'	Carmel creeper	1 gal.	38	2-3' x 5'
Ceanothus thyrsiflorus 'Skylark'	California lilac	5 gal.	9	3-6' x 5'
Ceanothus 'Joyce Coulter'	California lilac	5 gal.	7	3-5' x 12'
Encelia Californica	coast sunflower	1 gal.	25	
Galvezia speciosa	island bush snapdragon	1 gal.	12	
Isomeris arborea	bladderpod	1 gal.	18	
Limonium perezii	sea lavender	1 gal.	54	
Lobelia laxiflora	Mexican lobelia	1 gal.	26	
Mimulus aurantiacus	bush monkeyflower	1 gal.	12	
Plumbago capensis	cape plumbago	5 gal.	30	
Rhus integrifolia	lemonade berry	5 gal.	52	
Ribes speciosum	fuchsia-flowering gooseberry	1 gal.	19	
Tecoma stans	yellow bells	5 gal.	3	
Tecoma 'Bells of Fire'	orange bells	1 gal.	11	
Succulents				
Agave attenuata	foxtail agave	rosette cutting	29	
Aloe arborescens	Christmas aloe	rosette cutting	101	
Aloe striata	coral aloe	1 gal.	78	
Opuntia littoralis	prickly pear	pads	31	
Ground Covers				
Baccharis pilularis 'Pigeon Point'	Dwarf coyote bush	Flats, 24" o.c.	Sq. Ft. 32,140	
Bidens ferulifolia	Goldilocks Rocks	1 gal. 3' o.c.	828	
Crassula multicava	Ground cover jade	Cuttings 12" o.c	1,295	
Dymondia margaretae	silver carpet	Flats, 12" o.c.	3,388	
Epilobium californicum	California fuchsia	4" pot, 30" o.c.	595	
Lantana 'Chapel Hill Yellow' w/ Delospermum alba	yellow lantana white iceplant	1 gal. 4' o.c. 2' o.c./flats	2,180	Plant white iceplant between the yellow lantana.
Malephora crocea	red iceplant	Flats, 18" o.c.	14,111	

NOTE: QUANTITIES ARE GIVEN FOR THE CONVENIENCE OF THE CONTRACTOR. CONTRACTOR SHALL SUPPLY SUFFICIENT QUANTITIES TO COMPLETE THE WORK INDICATED ON THE PLANS.

SURVEY PREPARED BY:
BRITTON CONSULTING
6278 E. FOUNTAIN WAY
FRESNO, CA 93727

ANN CHRISTOPH
LANDSCAPE ARCHITECT A.S.L.A.
California State License 5439
Registered Professional Landscape Architect
27233 CHASE HIGHWAY 74 SUITE L MCLOUD, CA 96057
TEL (949) 459 3374 FAX (949) 459 7804

PLANTING PLAN

LBHS SLOPES
LAGUNA BEACH UNIFIED SCHOOL DISTRICT
550 BLUMONT
LAGUNA BEACH, CA 92651

Date: 9-29-14
Scale: 1" = 30'
Drawn: AC
Job Number:
Sheet: LP-1

Specific Attributes

Corymbia Ficifolia 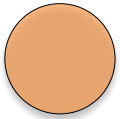

Litter:

- Dry fruit

Fire Rating:

- Not provided

Corymbia Citriodora

Litter:

- Dry fruit, twigs and bark

Fire Rating:

- Favorable

Quercus Agrifolia 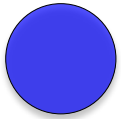

Litter:

- Dry fruit

Fire Rating:

- Favorable

Detailed Reference: http://selectree.calpoly.edu/

Specific Attributes

Corymbia Ficifolia

Corymbia Citriodora

Quercus Agrifolia

Detailed Reference: http://selectree.calpoly.edu/

Specific Attributes

Corymbia ficifolia--red flowering gum 18 planted. It takes "15–20 years to reach something approaching its full size of anything between 2–8 m." (25') The best examples are the trees on Eagle Rock Way in South Laguna. They were planted in the 1930s. *Source – Ann Christoph.*

Corymbia citriodora--lemon scented gum 10 planted. Sunset Western Garden Book says 45-90' The best examples are the trees along Broadway downtown. *Source – Ann Christoph.*

Quercus agrifolia--coast live oak 10 planted. Best examples are the oaks in front of LCAD. These were planted from 5 gal. cans in 1975 (about 30'-35' tall now). It is unlikely that the oaks on the hillside at the high school will grow as quickly because conditions on the slope are dryer and soils are shallower. After many decades/centuries coast live oaks can get larger. Sunset says they grow to 20' to 70' tall. *Source – Ann Christoph.*

Dracaena draco--dragon tree 12 planted. "When young it has a single stem. At about 10–15 years of age the stem stops growing and produces a first flower spike with white, lily-like perfumed flowers, followed by coral berries. Soon a crown of terminal buds appears and the plant starts branching. Each branch grows for about 10–15 years and re-branches, so a mature plant has an umbrella-like habit. It grows slowly, requiring about ten years to reach 1.2 metres (4 ft) in height but can grow much faster" *Source – Wikipedia.*

Heteromeles arbutifolia--Toyon 30 planted. "Heteromeles arbutifolia, Toyon, or as it's sometimes called, Christmas Berry, is an evergreen shrub to small tree that usually grows to 6-8 ft. high and 4-5 ft. wide. Toyon can go to 15-20' tall if it's old and happy and become a delightful evergreen multi-stemmed tree with white flowers in summer and red berries in winter." *Source – Las Pilitas Nursery.*